1 **00 Ground floor B**
1 : 150

2 **00 Ground floor C**
1 : 150

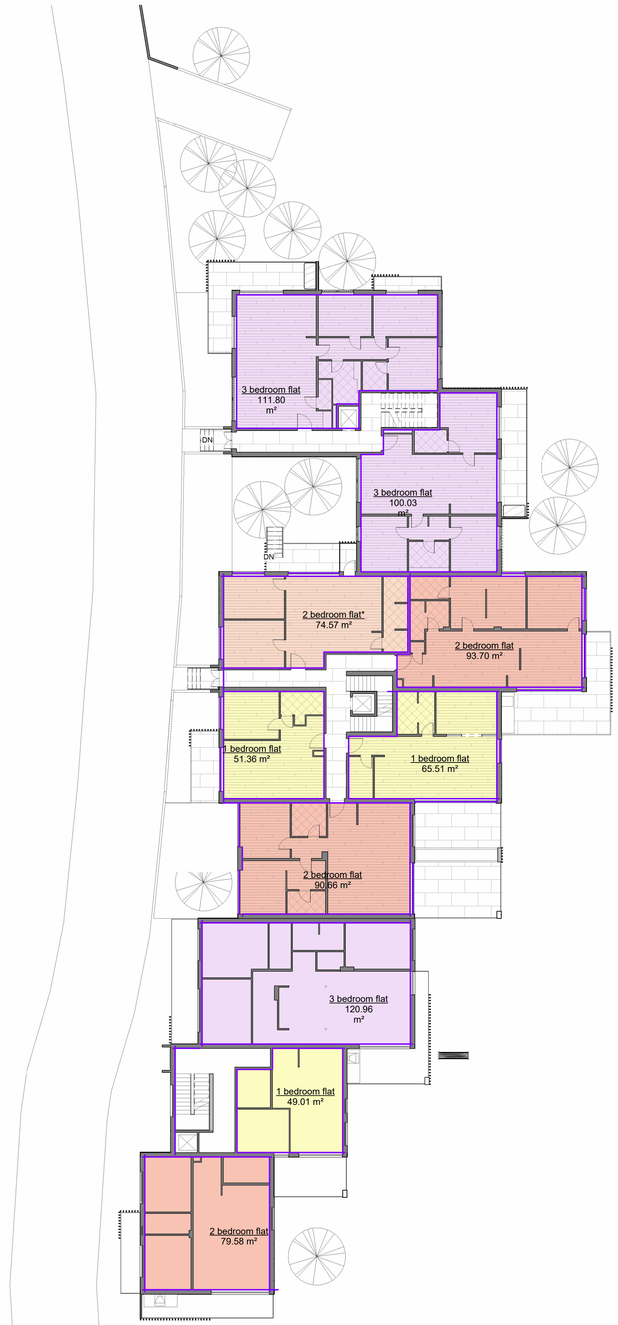

3 **00 Ground floor areas plan (B)**
1 : 150

ELVE
balanced by design

1 Iakovou Patatsou, Office 1, 3091, Limassol Cyprus
T +357 25028073

info@m4.capital

Laån

Niremvergis, Limassol 4105, Cyprus

Owner

Issued

Project Status	Issue Date

No.	Description	Date

Sheet Title
Ground floors

Project No. **N_02**

Phase FOR PLANNING

Sheet No.
01

21/02/2024 11:30:53 am

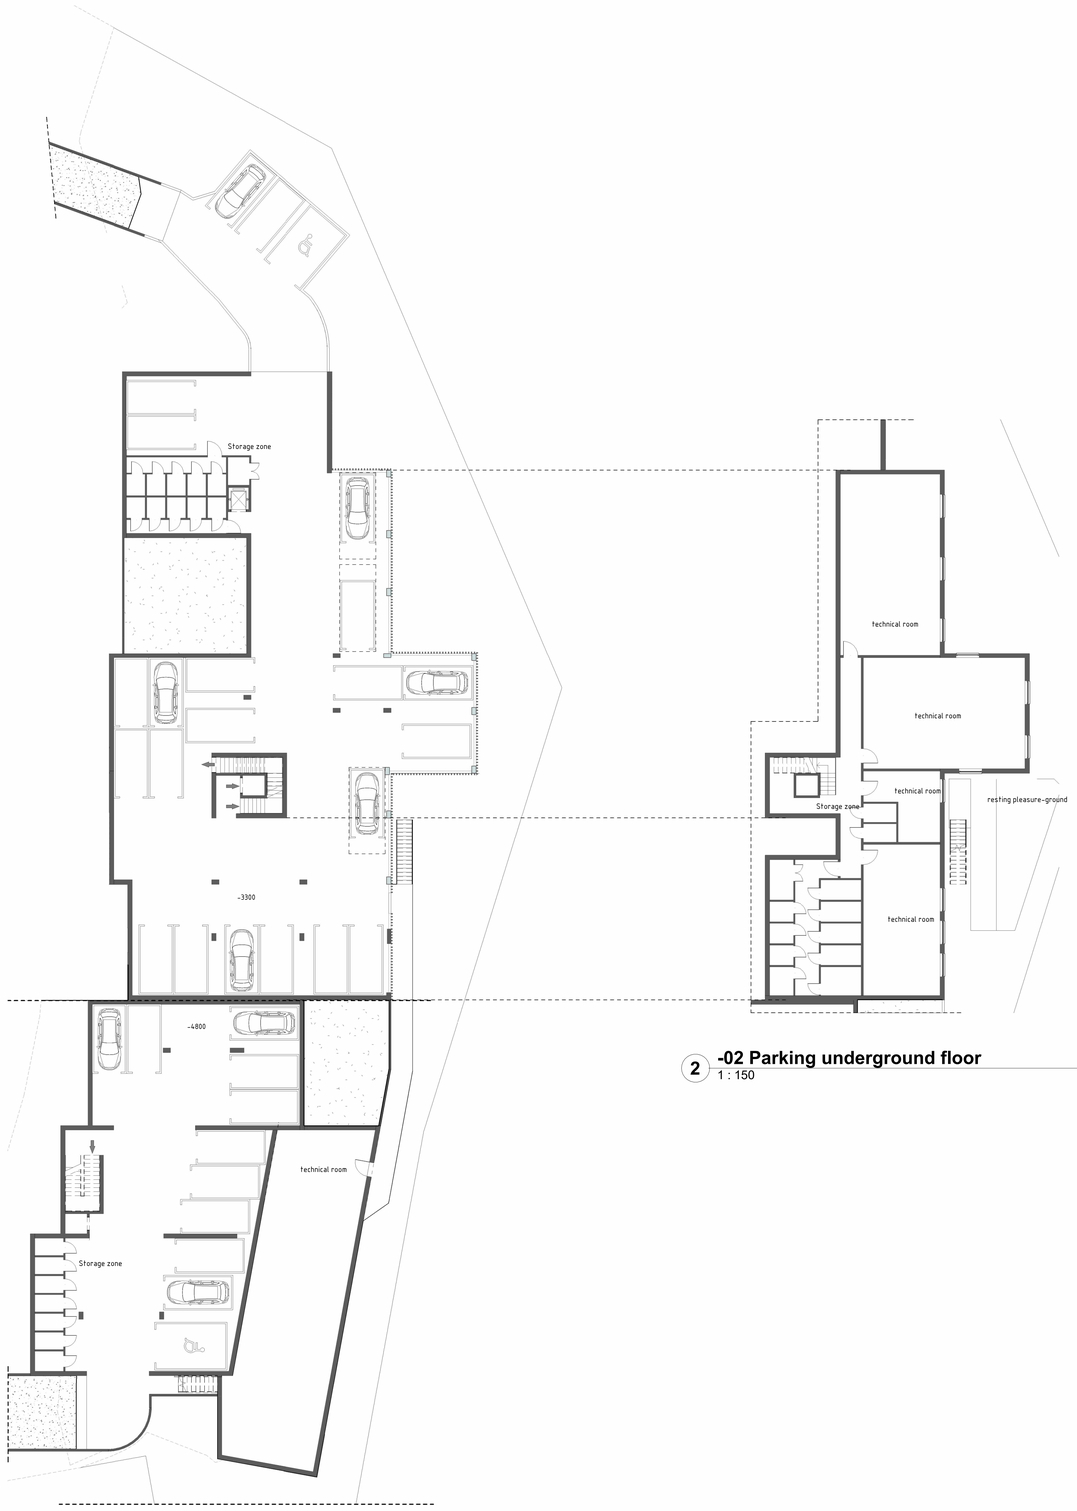

1 **-01 Parking underground floor**
1 : 150

2 **-02 Parking underground floor**
1 : 150

ELVE
balanced by design

1 Iakovou Patatsou, Office 1, 3091, Limassol Cyprus
T +357 25028073

info@m4.capital

Laân

Niremvergis, Limassol 4105, Cyprus

Owner

Issued
Project Status **Issue Date**

No.	Description	Date

Sheet Title

Parking

Project No. **N_02**

Phase FOR PLANNING

Sheet No.

02

21/02/2024 11:31:22 am

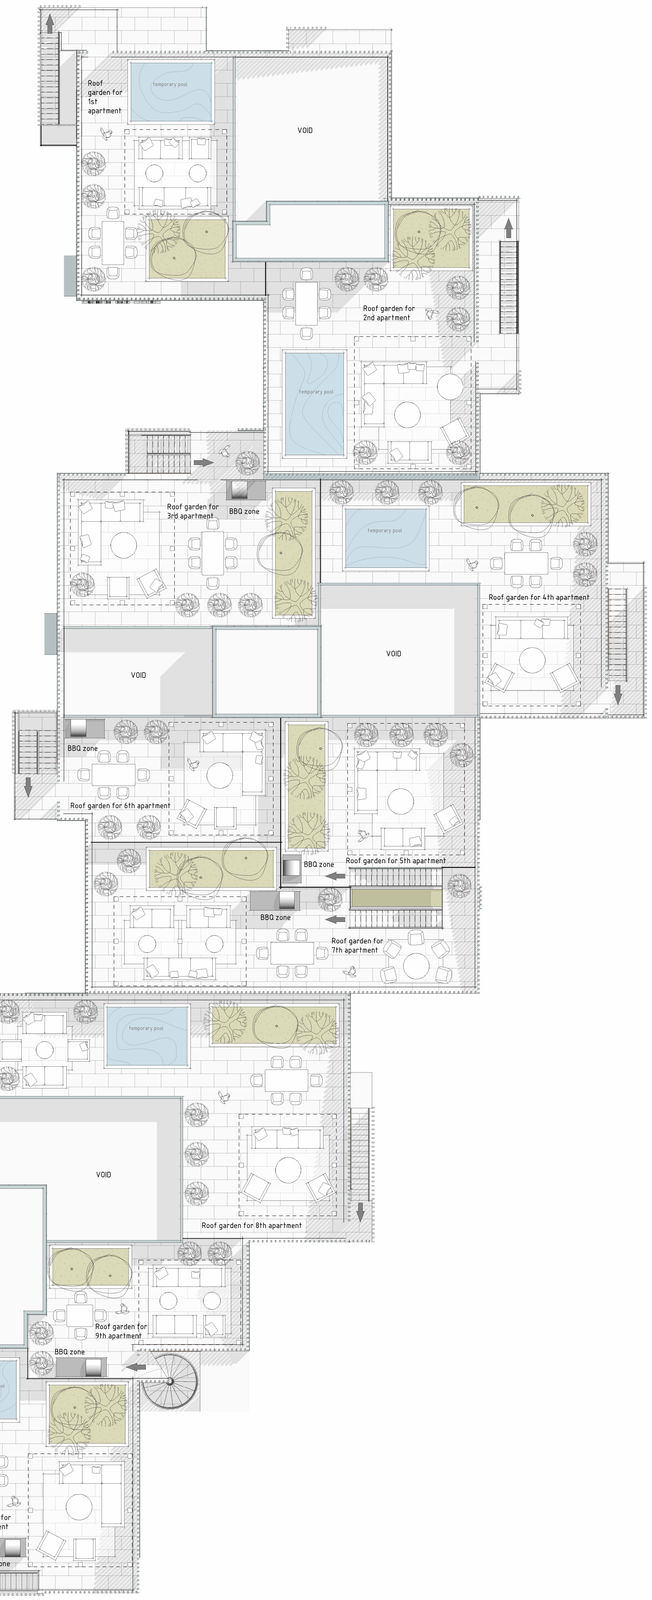

1 **03 Roof floor**
1 : 100

ELVE
balanced by design

1 Iakovou Patatsou, Office 1, 3091, Limassol Cyprus
T +357 25028073

info@m4.capital

Laån

Niremvergis, Limassol 4105, Cyprus

Owner

Issued

Project Status **Issue Date**

No.	Description	Date

Sheet Title

Roof Gardens

Project No. **N_02**

Phase FOR PLANNING

Sheet No.

03

21/02/2024 10:49:06 am